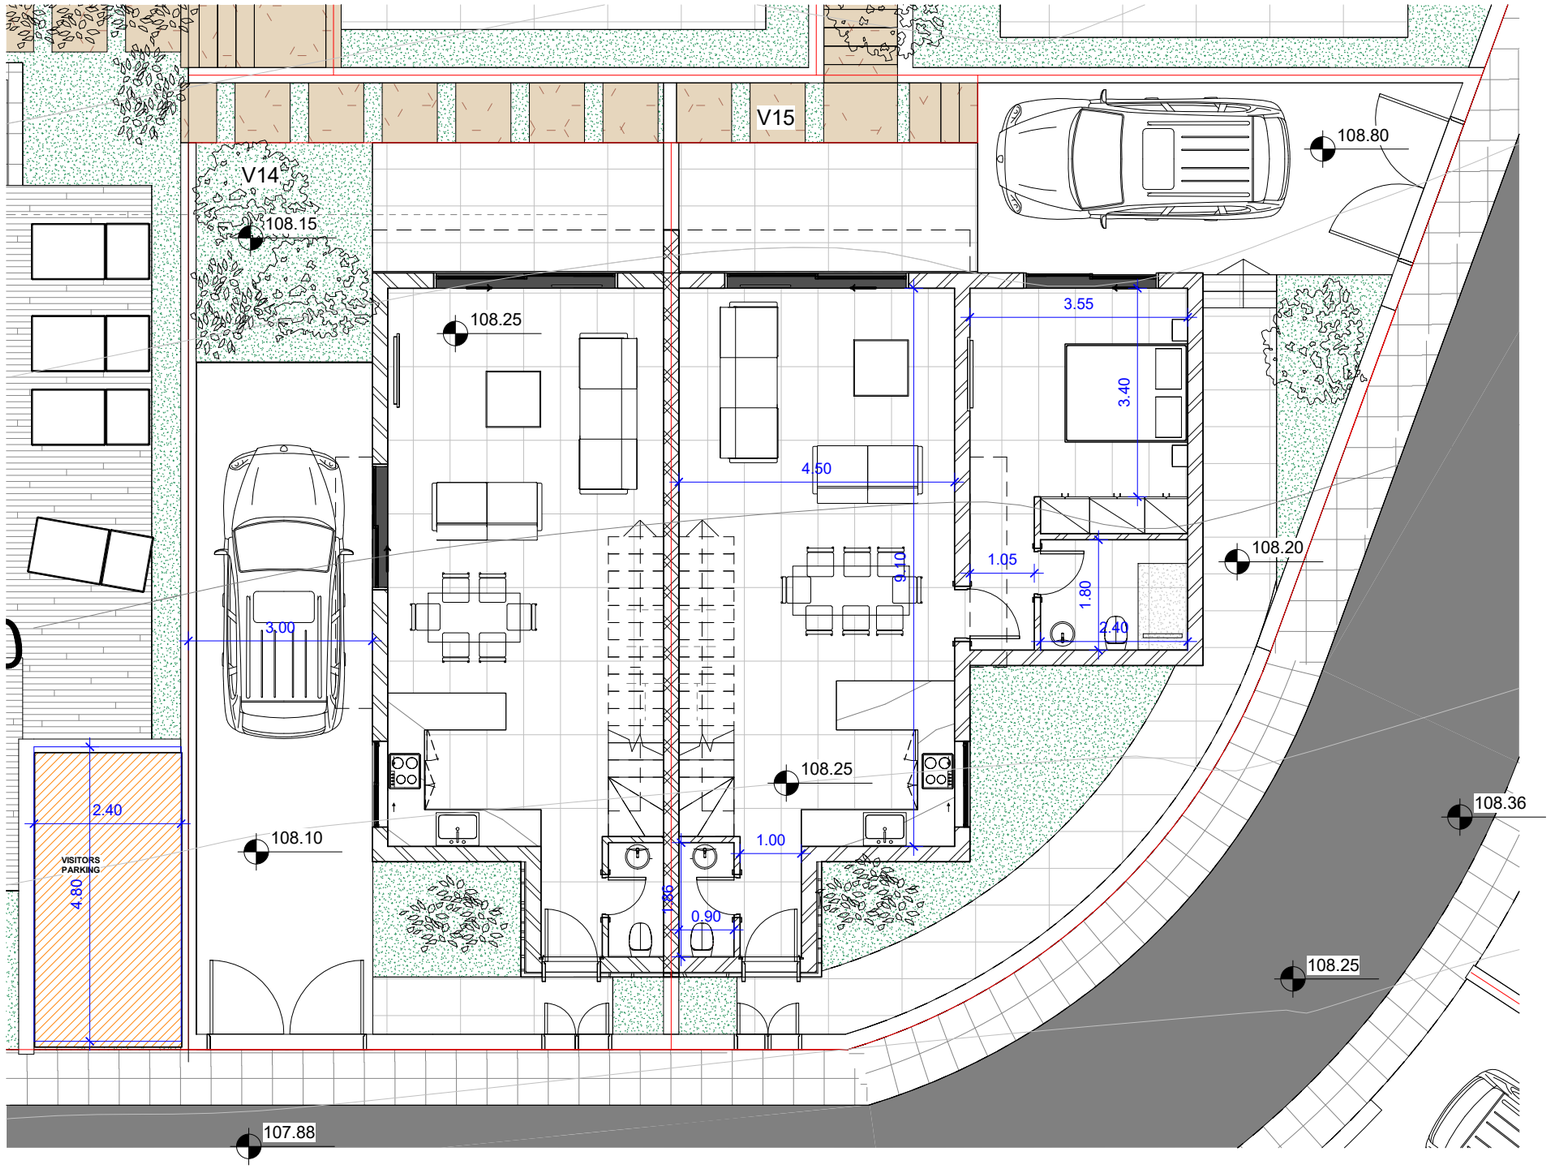

1 V14/V15 -Site Plan

1 : 100

GENERAL NOTES

REV.	MODIFICATIONS	DRW	CHK	DATE

DRAWN BY	CHECKED BY	APPROVED BY	DATE
E.P.	--	--	29/09/2025

CLIENT

--

PROJECT

--

DRAWING TITLE

Site Plan

DRAWING NUMBER	REV.
V14/V15 - 2000	

FOLDER NUMBER	SCALE (@A3)
GV-07	1 : 100

KORANTINA HOMES
Tel. +357 26623536, Fax: +357 26622422 32
Tricomou Street , Pegia - Coral Bay, Pafos
E-Mail: info@korantinahomes.com
www.Korantinahomes.com

STAMP

PURPOSE