GENERAL NOTES

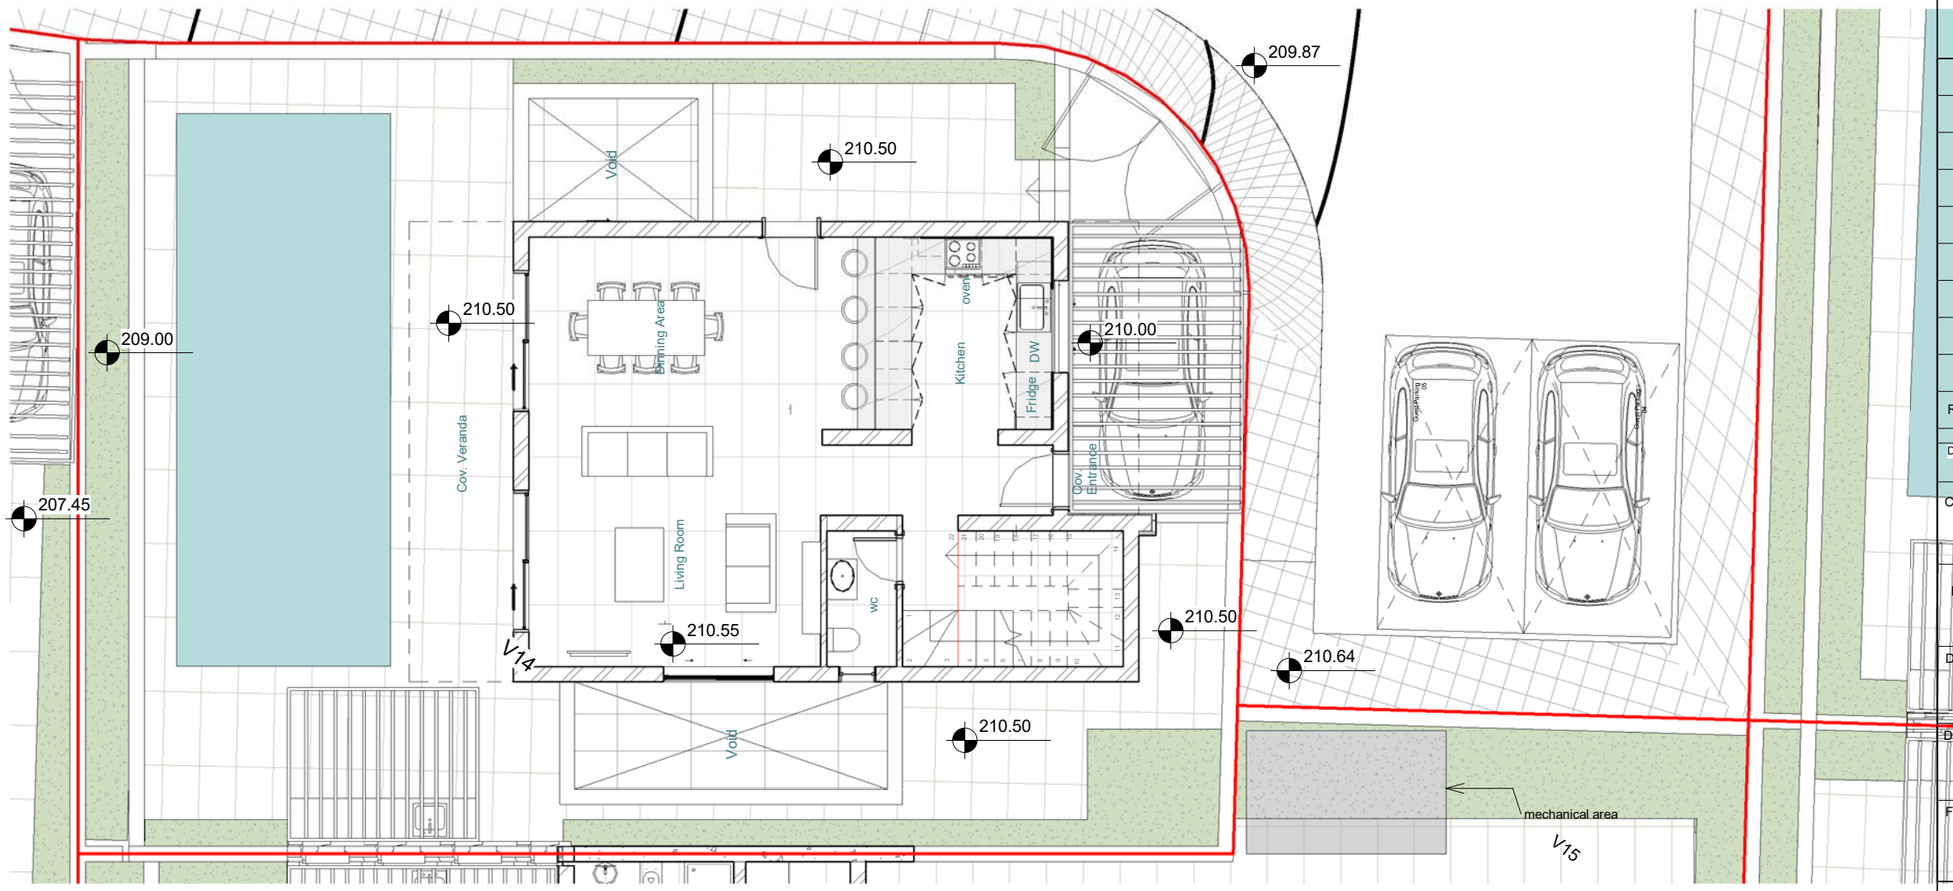

REV.	MODIFICATIONS	DRW	CHK	DATE

DRAWN BY	CHECKED BY	APPROVED BY	DATE
E.P.	--	--	13/10/2025

CLIENT

--

PROJECT

Hills Residences

DRAWING TITLE

Masterplan

DRAWING NUMBER	REV.
V14 - 2200	00 1

FOLDER NUMBER	SCALE (@A3)
SC	1 : 100

KORANTINA HOMES
Tel. +357 26623536, Fax: +357 26622422 32
Tricomou Street , Pegia - Coral Bay, Pafos
E-Mail: info@korantinahomes.com
www.Korantinahomes.com

STAMP

ΑΝΔΡΕΑΣ ΠΑΤΣΑΛΙΔΗΣ
ΑΡΧΙΤΕΚΤΟΝΑΣ
ΑΡ. ΜΗΤΡ. Α172453

PURPOSE