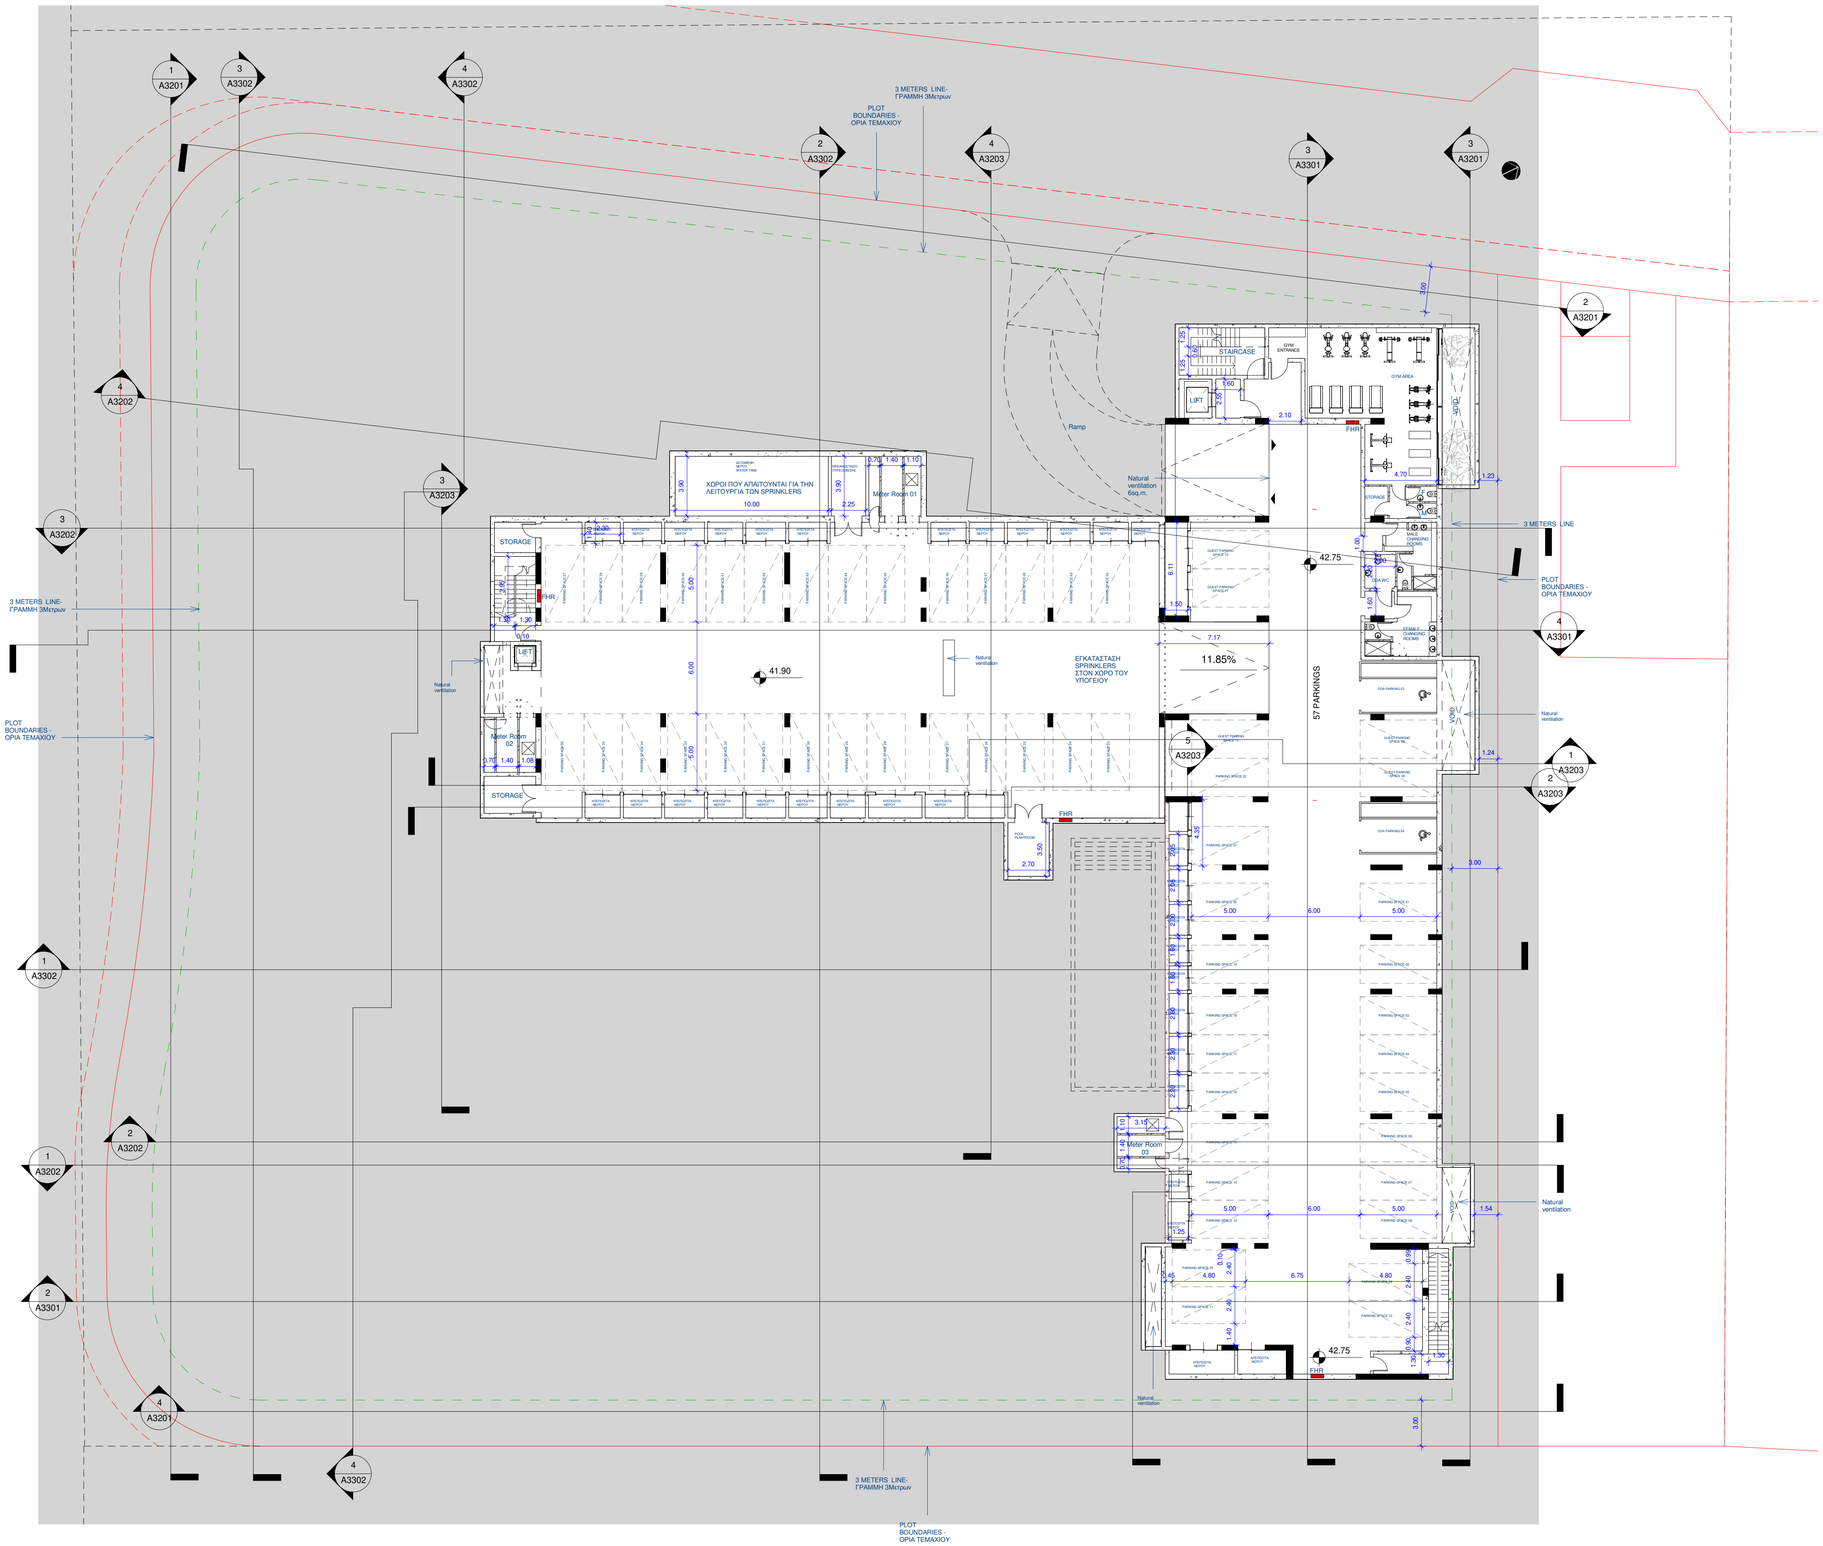

GENERAL NOTES

REV.	MODIFICATIONS	DRW	CHK	DATE

DRAWN BY	CHECKED BY	APPROVED BY	DATE
E.P	A.I	A.I	07/01/2025

CLIENT
KUUTIO HOMES

PROJECT
PROJECT IN GEROSKIPOU

DRAWING TITLE
BASEMENT MASTERPLAN

DRAWING NUMBER	REV.
A2202	

FOLDER NUMBER	SCALE (@A1)
AXIA-398-2023	1 : 200

antreas ioannou architects

14a, 25th March str., 8047, Paphos
P.O. Box 60792, 8107, Paphos, Cyprus
tel.: 26 221972 fax: 26 221902
email: info@antreasioannouarchitects.com

STAMP

PURPOSE