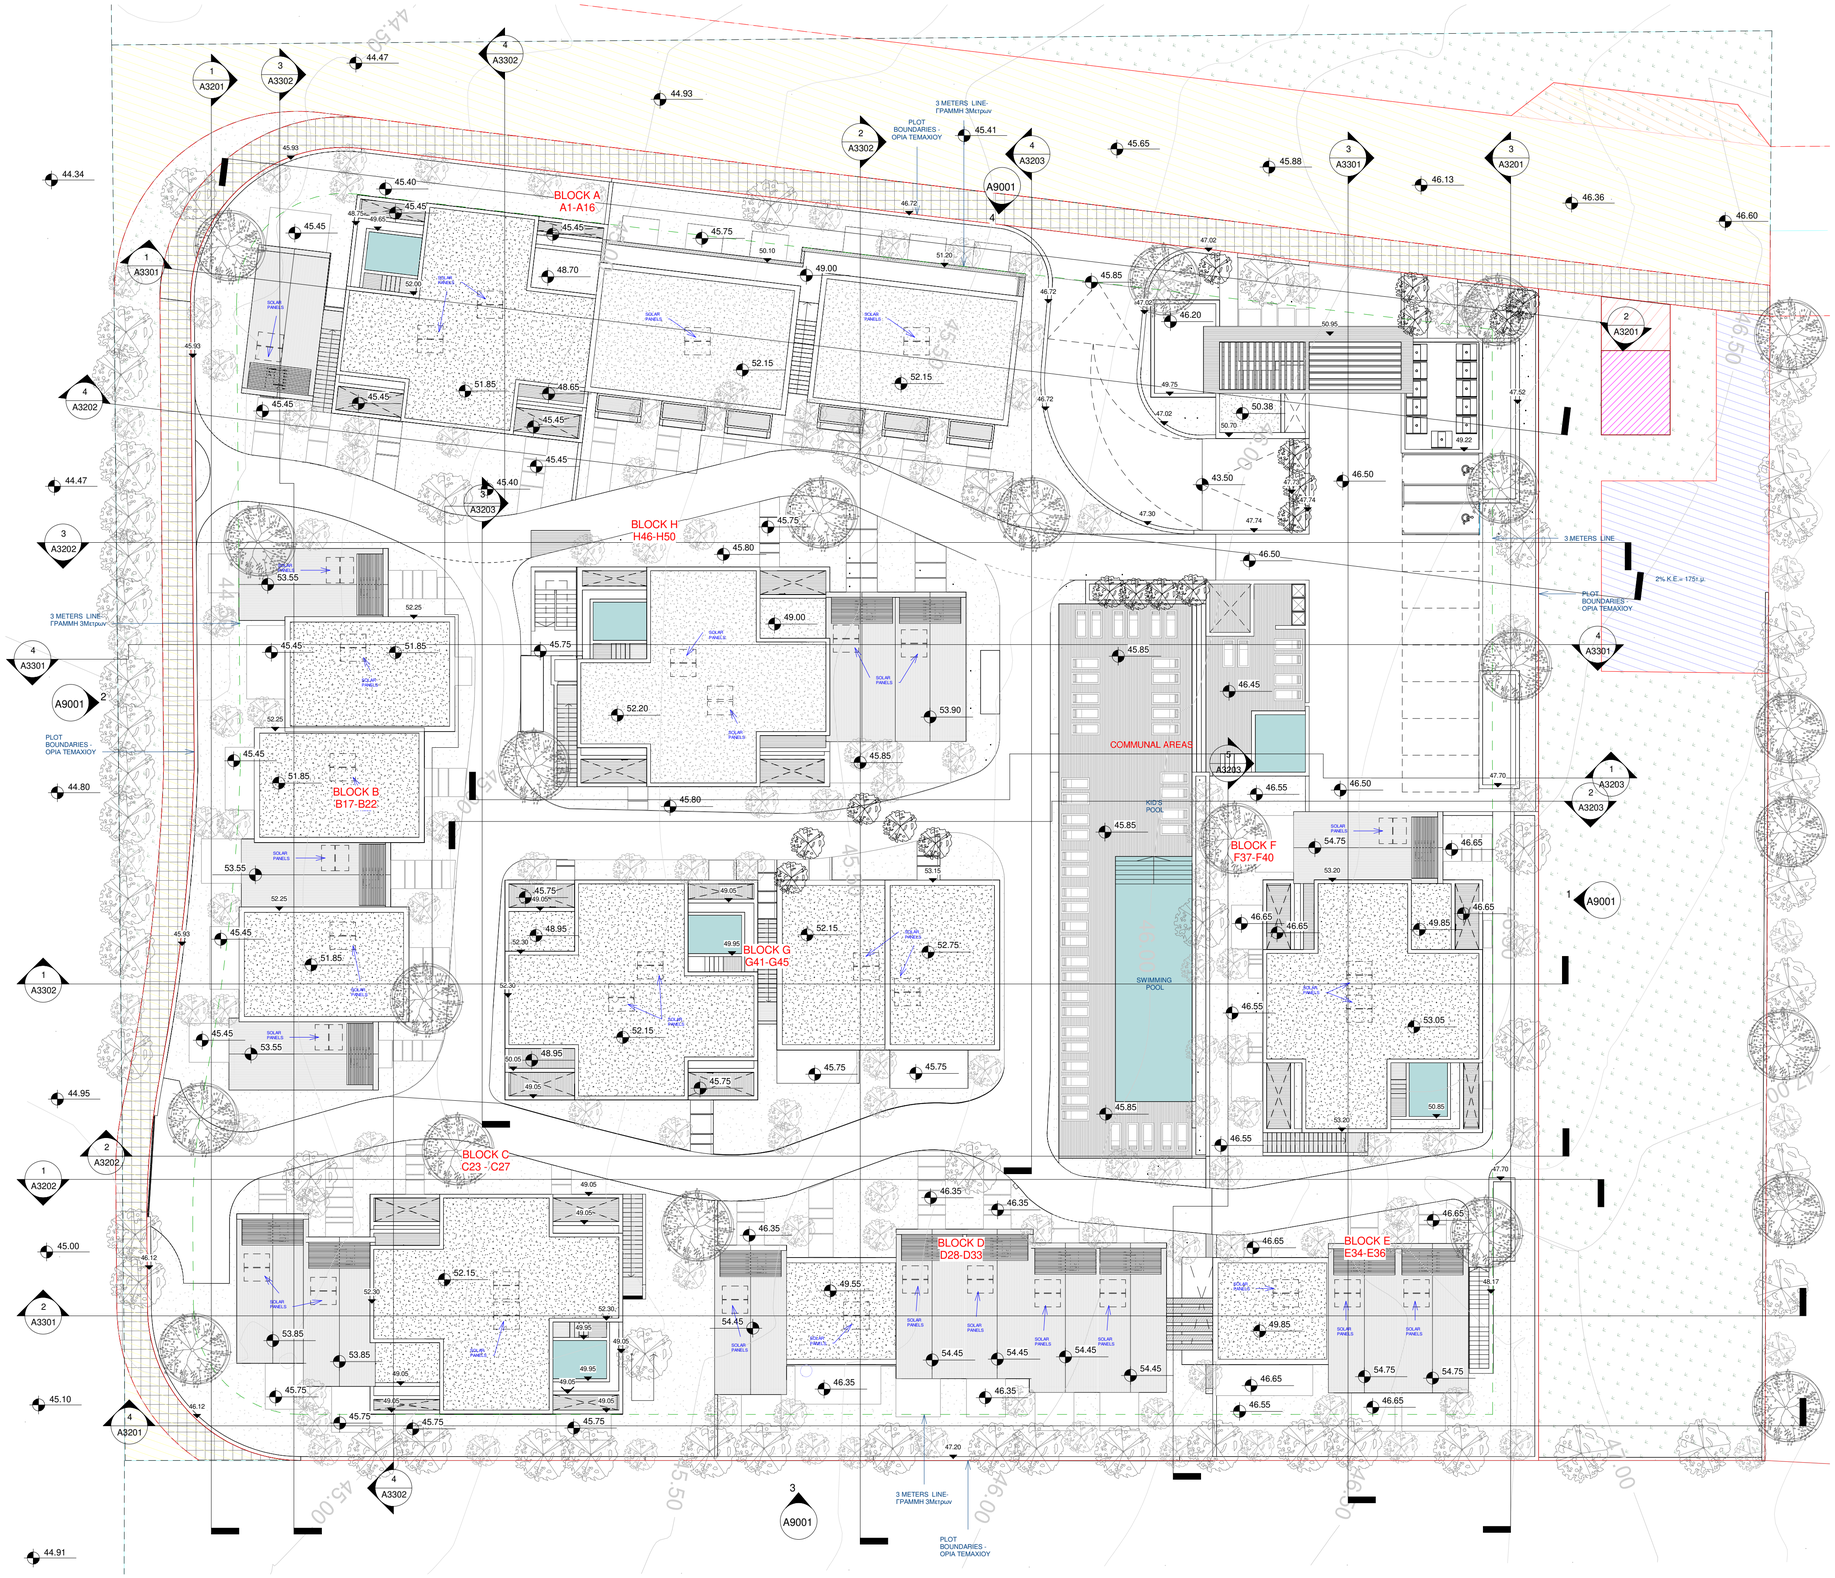

GENERAL NOTES

REV.	MODIFICATIONS	DRW	CHK	DATE

DRAWN BY	CHECKED BY	APPROVED BY	DATE
E. P	A. I	A. I	07/01/2025

CLIENT
KUUTIO HOMES

PROJECT
PROJECT IN GEROSKIPOU

DRAWING TITLE
ROOF FLOOR MASTERPLAN

DRAWING NUMBER: A2204
REV.:

FOLDER NUMBER: AXIA-398-2023
SCALE (@A1): 1 : 200

antreas ioannou architects
14a, 25th March str., 8047, Paphos
P.O. Box 60792, 8107, Paphos,
Cyprus
tel.: 26 221972 fax: 26 221902
email: a.x.i.architects@cytanet.com.cy

STAMP

PURPOSE