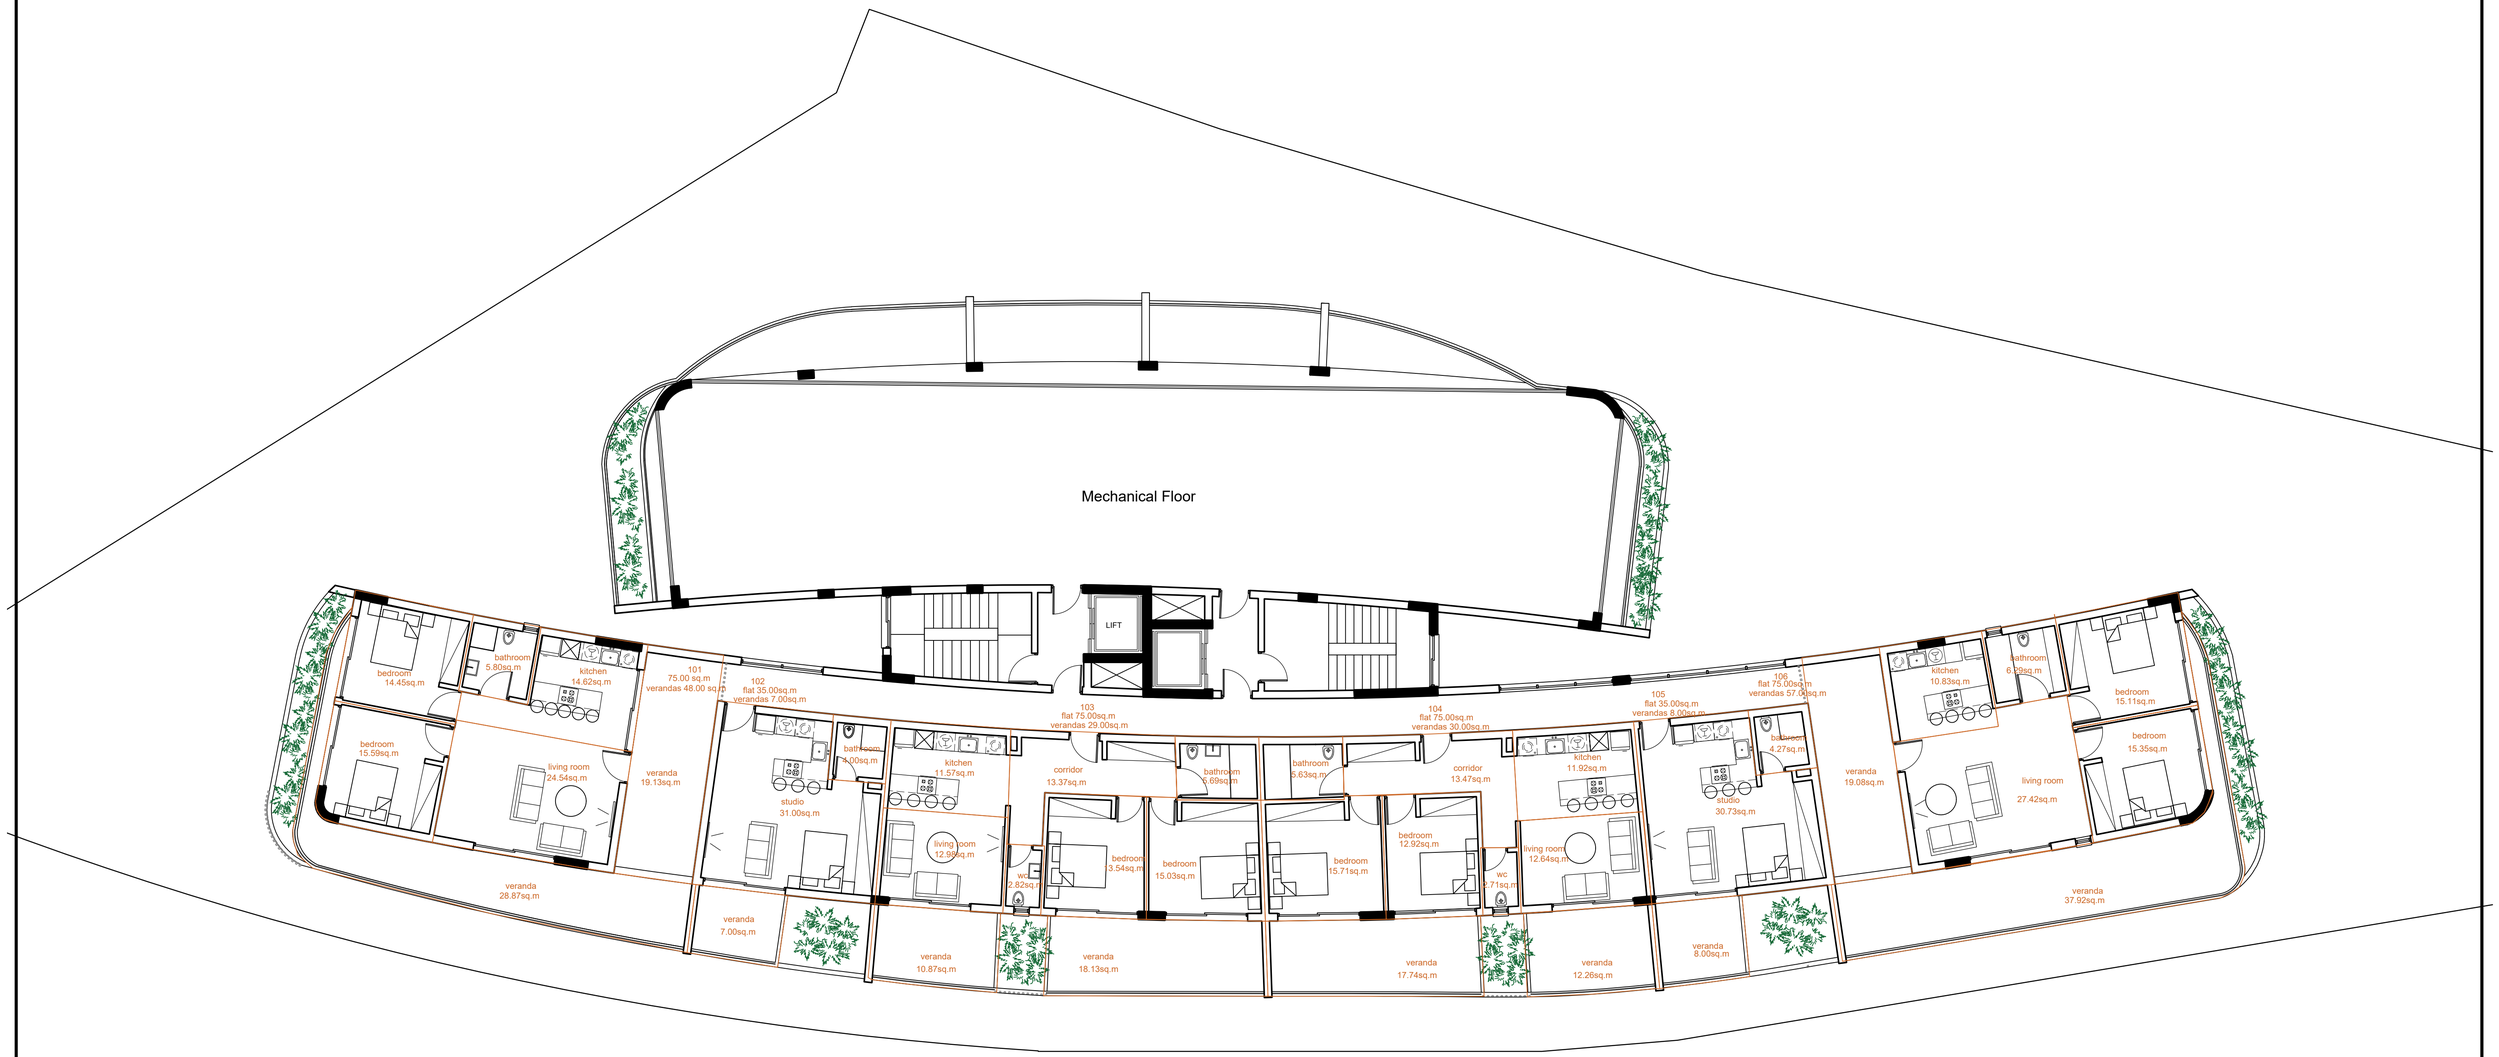

1992-2022 ● 30 YEARS
ARCHITECTS + ENGINEERS + DESIGNERS
CSS & Associates LLC
55, Ay. Fotiou str., P.O.B. 50453, 3605 Limassol, Tel.: 25872090 / 25872091, Fax: 25872092
email: info@css-architects.com website: www.css-architects.com

DESIGNERS	ASSOCIATES	COMMENTS	JOB	DRAFT	DATE	DRAFT No
				1st FLOOR PLAN	10/2025	A 00
			SUBJECT	SIGNATURES	SCALE	JOB No
					1 : 100	1024