Villa 1

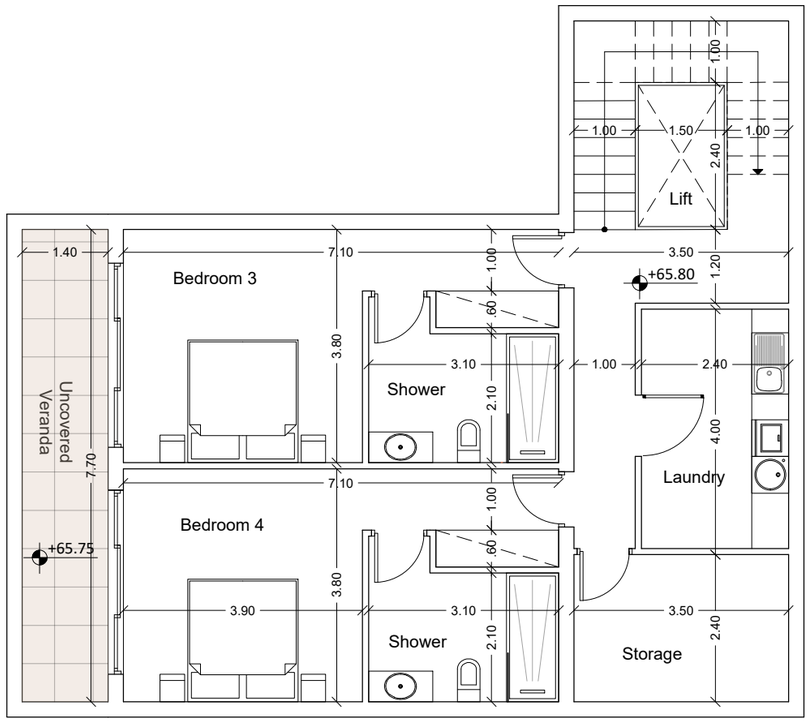

Basement

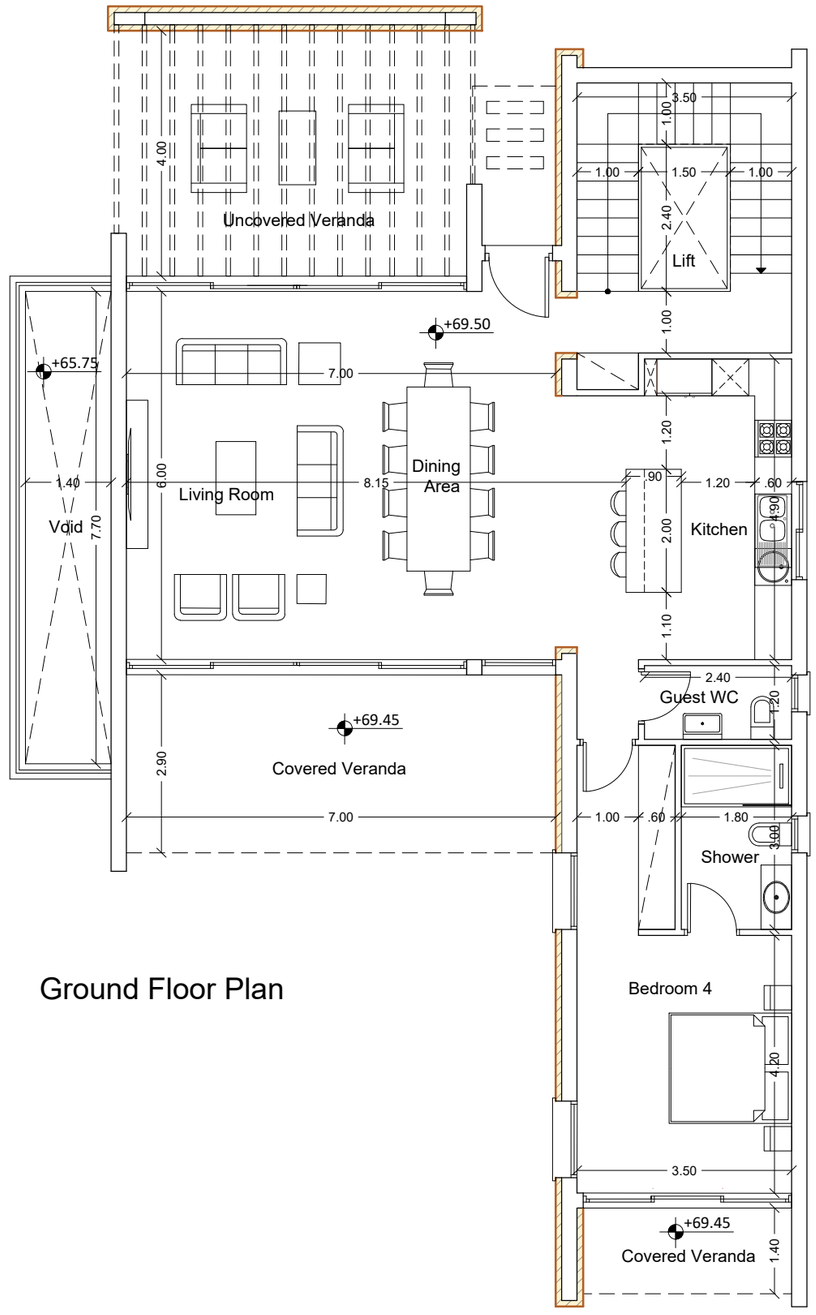

Ground Floor Plan

Notes:

B

Client: Plot 97

Address:

Drawn By: Architecture Design Team

Checked By: AP

Ref. Number:

Date: Apr-24

Scale: 1:100

Revision:

Drawing Number A02

Drawing Title:

Floor Plans

KORANTINA HOMES

Tel. +357 26623536, Fax: +357 26622422
32 Tricomou Street , Pegia - Coral Bay, Pafos
E-Mail: info@korantinahomes.com
www.Korantinahomes.com